SHAKERTOWN ROAD
GRE CR 71 2.66 PID: 119964

Beavercreek

WOOLPERT
ARCHITECTURE | ENGINEERING | GEOSPATIAL

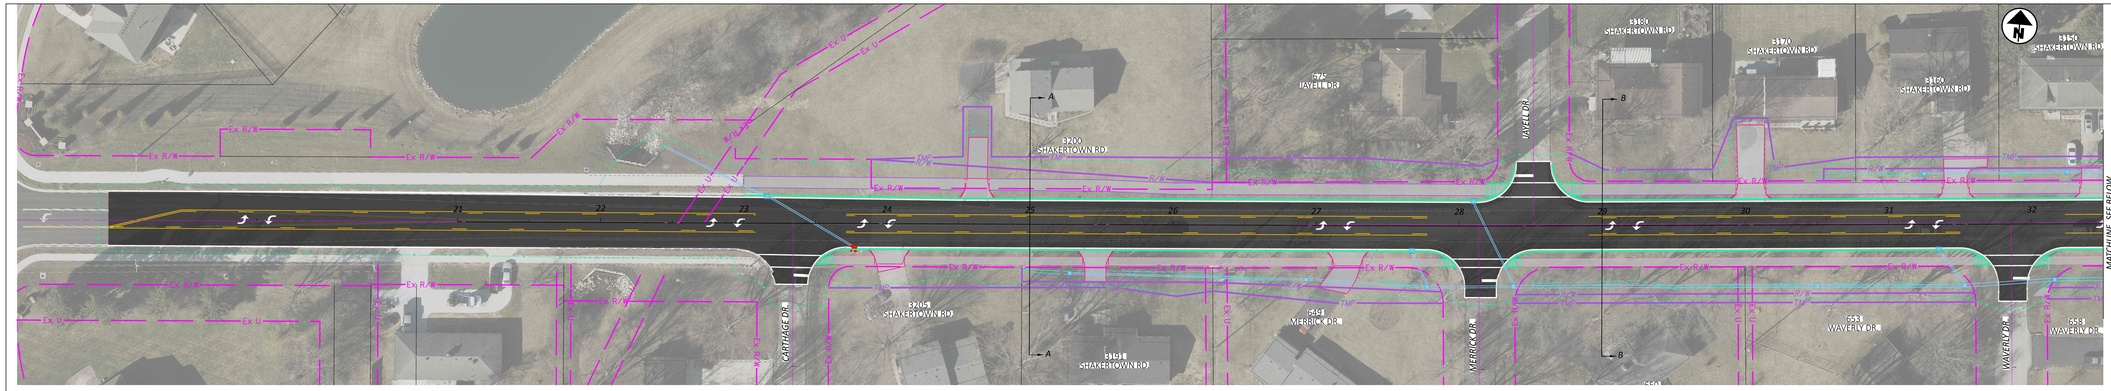

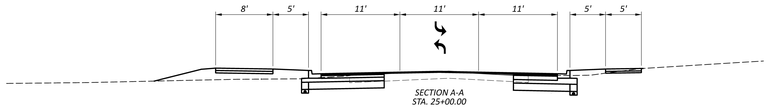

SECTION A-A
STA. 25+00.00

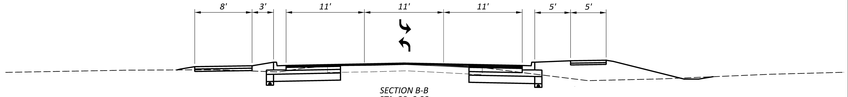

SECTION B-B
STA. 29+0.00

LEGEND:

EXISTING RIGHT-OF-WAY	Ex R/W
EXISTING SEWER EASEMENT	Ex SW
EXISTING UTILITY EASEMENT	Ex U
PROPERTY LINES	
PROPOSED TEMPORARY CONSTRUCTION EASEMENT	TMP
PROPOSED RIGHT-OF-WAY	R/W
CONSTRUCTION LIMITS	
PROPOSED PAVEMENT	
PROPOSED CONCRETE	
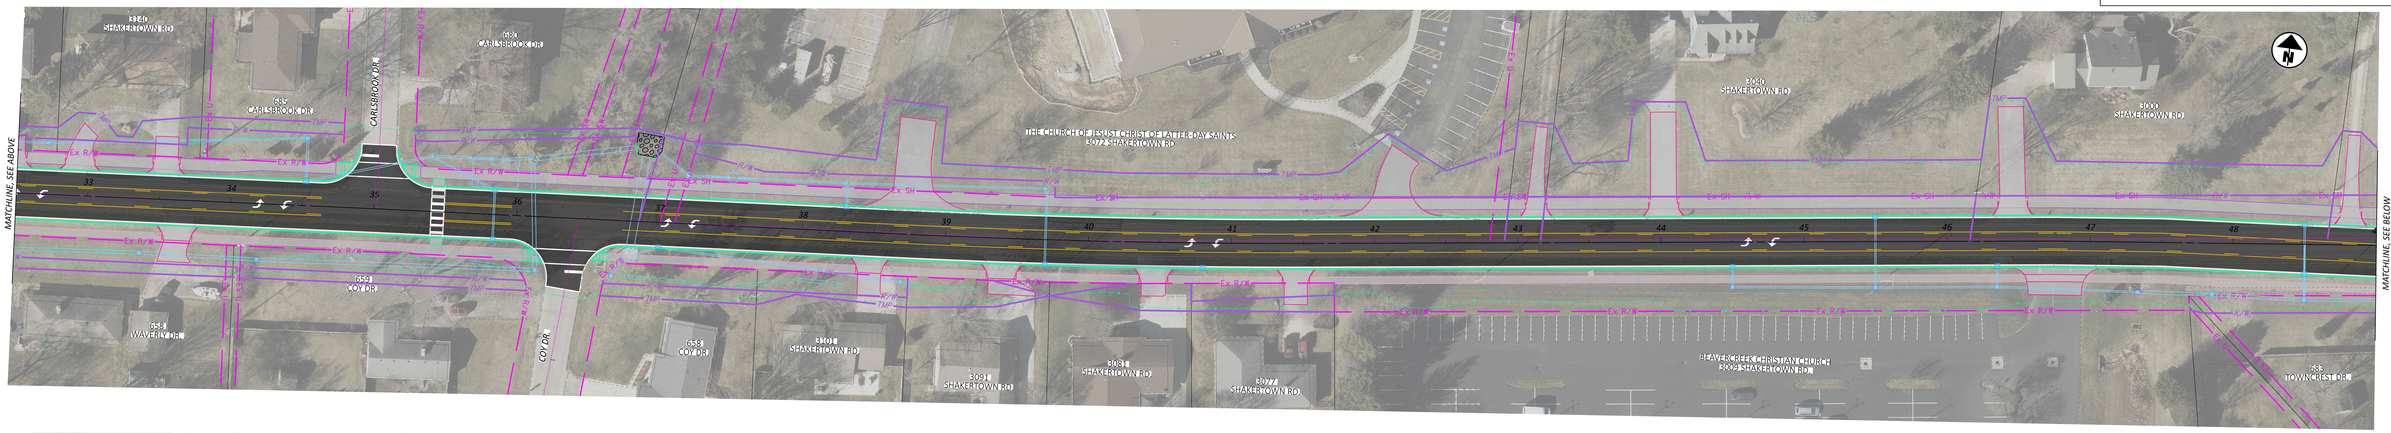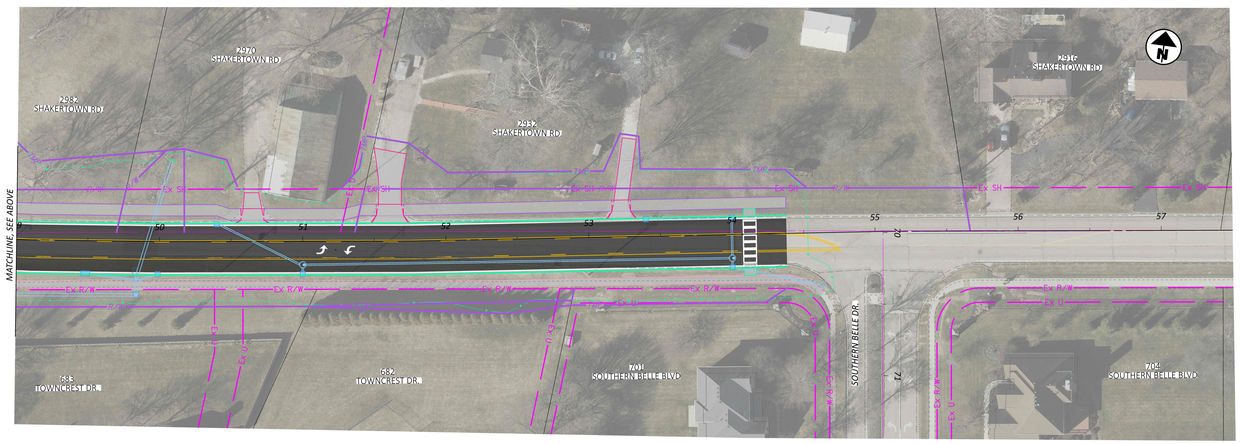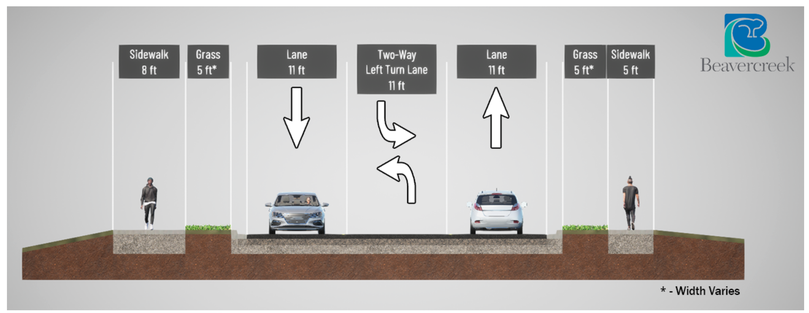
0 60
30 HORIZONTAL SCALE IN FEET 120